233

SERIAL Nº

DESTROYERS Nº'S 231 TO 235 INCL.

GENERAL PLANS
BOOKLET
FINISHED PLAN Nº 42-A

NUMBER AND ORDER OF PLANS
GENERAL INFORMATION & DATA
OUTBOARD PROFILE ✓
INBOARD PROFILE ✓
MAIN DECK ✓
FIRST PLATFORM ✓
SECOND PLATFORM, BRIDGE Dᴷ, SIGNAL BRIDGE, GUN PLATFORM, AND DECK HOUSE TOP ✓
HOLD
CROSS SECTION ✓
MIDSHIP SECTION

CORRECTED TO SUIT WORK		
PLACE	DATE	CONSTRUCTION OFFICER
NEW YORK SHIPBUILDING CORP.	JULY-1-1918	[illegible]
" " " "	JAN-1-1919	J. A. Davis

SUPERINTENDING CONSTRUCTOR
FOR THE
UNITED STATES NAVY
NEW YORK SHIPBUILDING CORP. CAMDEN, N.J.

IN CHARGE OF WORK George S. Bates
DELINEATOR THOS. C. GATLEY.
TRACED BY THOS. C. GATLEY.
EXAMINED
W. R. Bean
CHIEF DRAFTSMAN
DATE

DEC. 5-20 V. G. Roberts
NAVAL CONSTRUCTOR, U.S.N.
SUPERINTENDING CONSTRUCTOR

C. AND R. Nº 72056

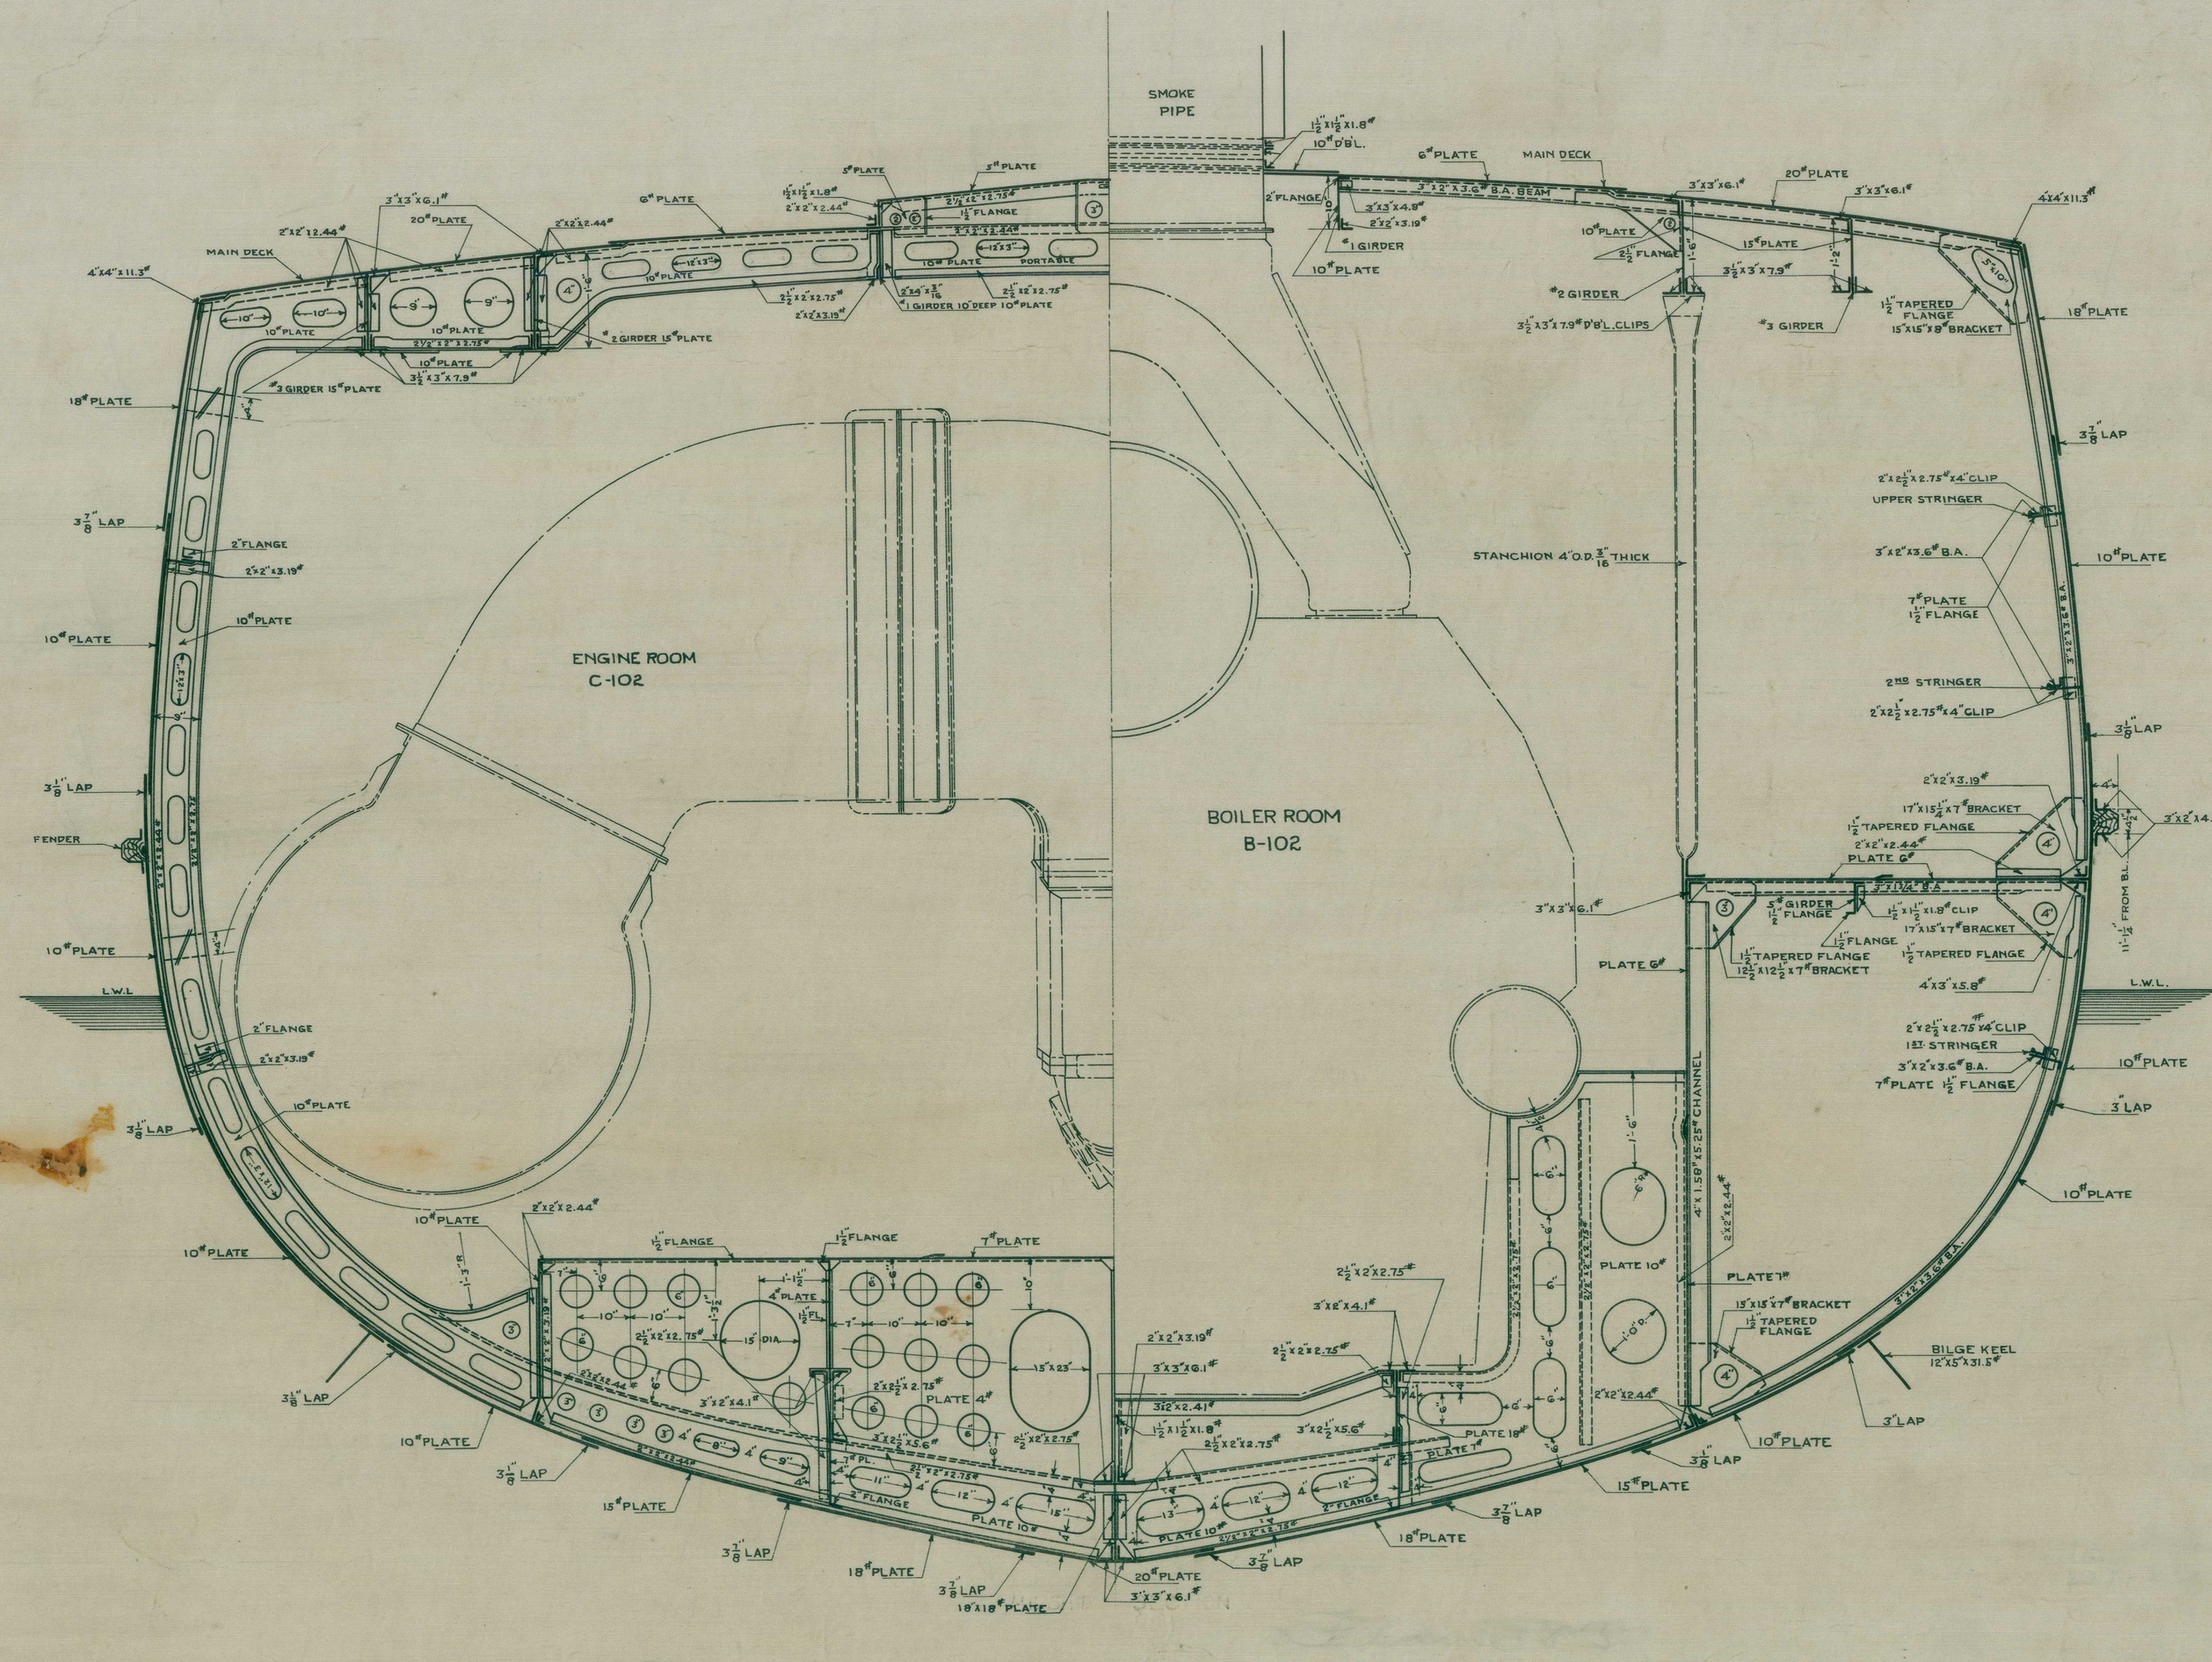

MIDSHIP SECTION
SCALE 1/2" = 1 FOOT.

DESTROYERS # 231 TO 235 INCL.
FINISHED PLAN 42-A
BOOKLET PLAN 5

BACK

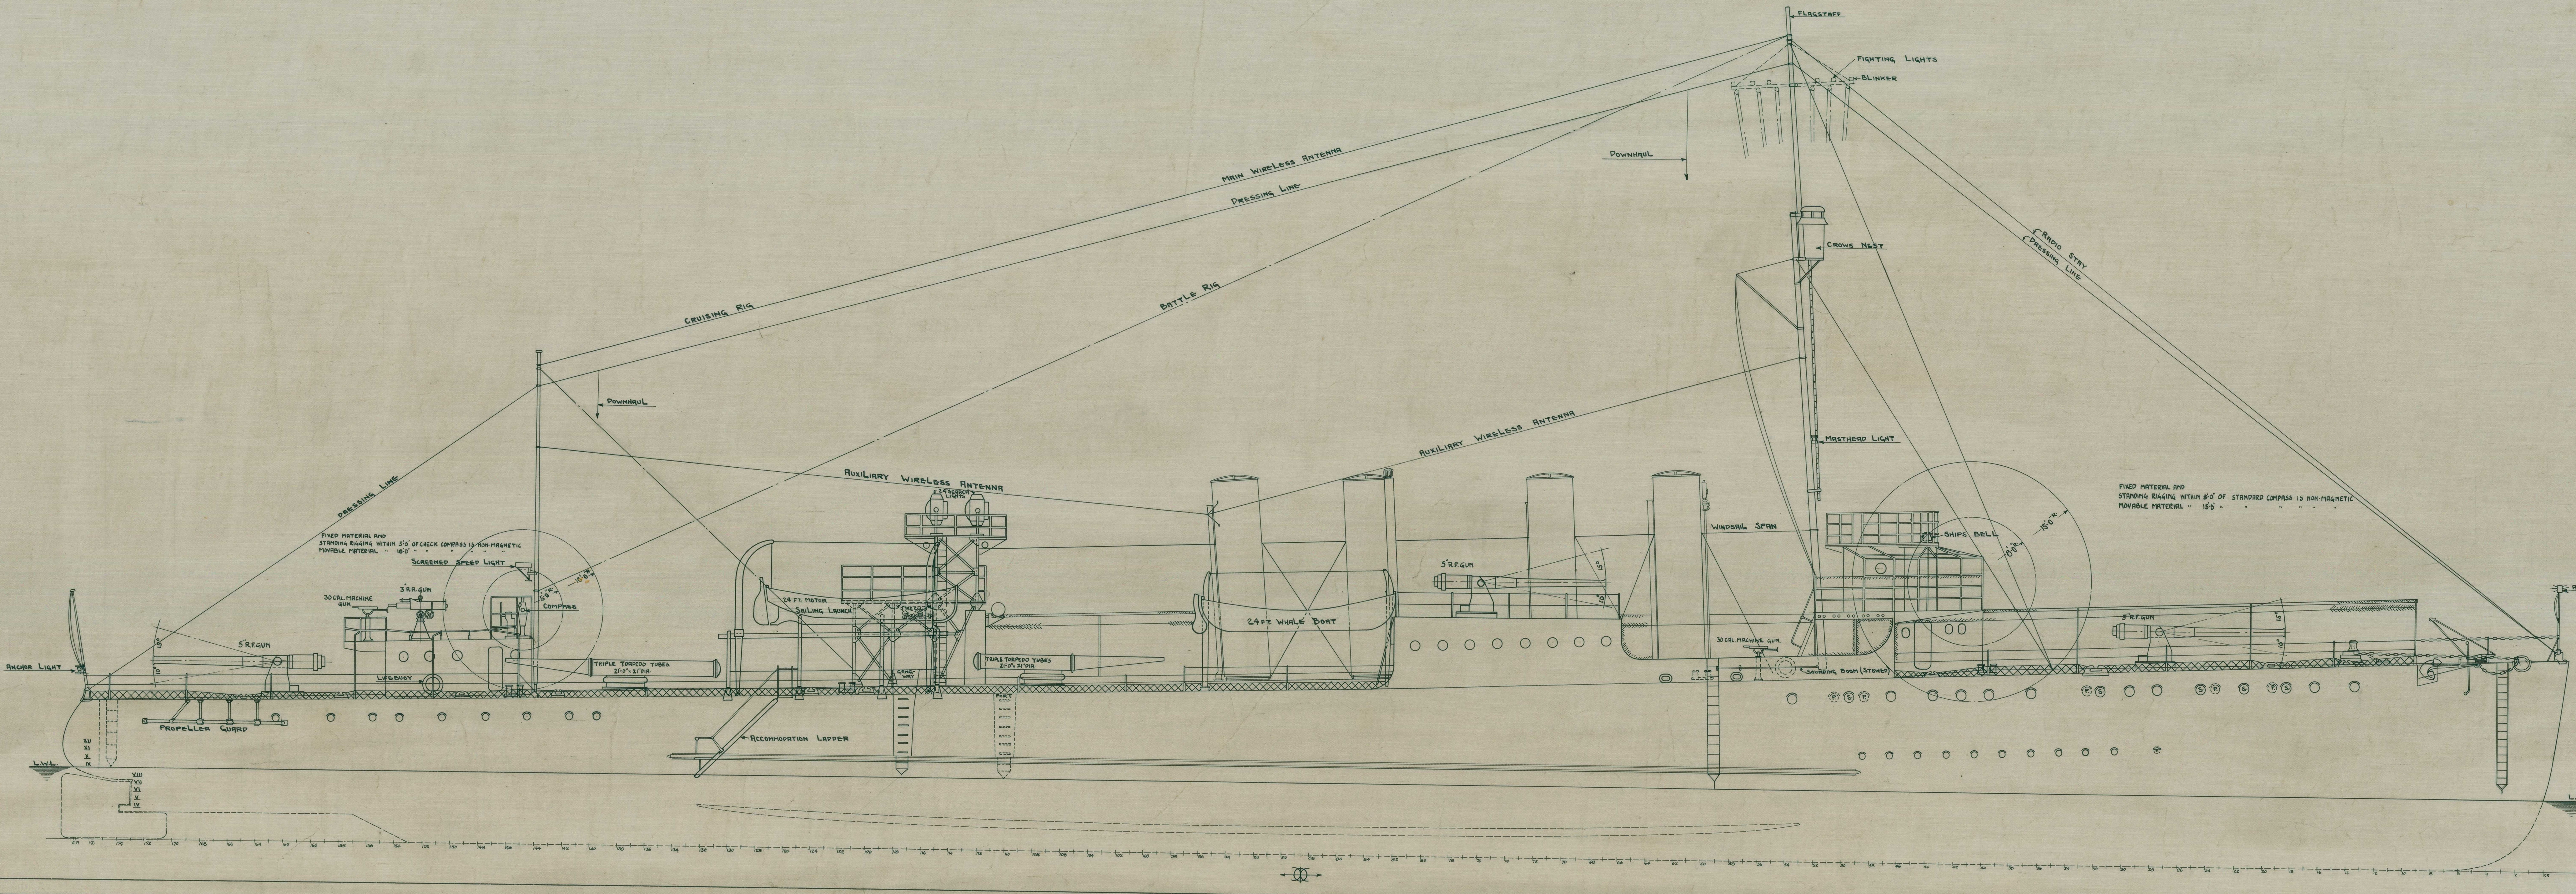

OUTBOARD PROFILE

SCALE $\frac{1}{8}$" = 1 FOOT.

72056

DESTROYERS NO'S. 231 TO 235 INCL.
FINISHED PLAN 42-A
BOOKLET PLAN 3

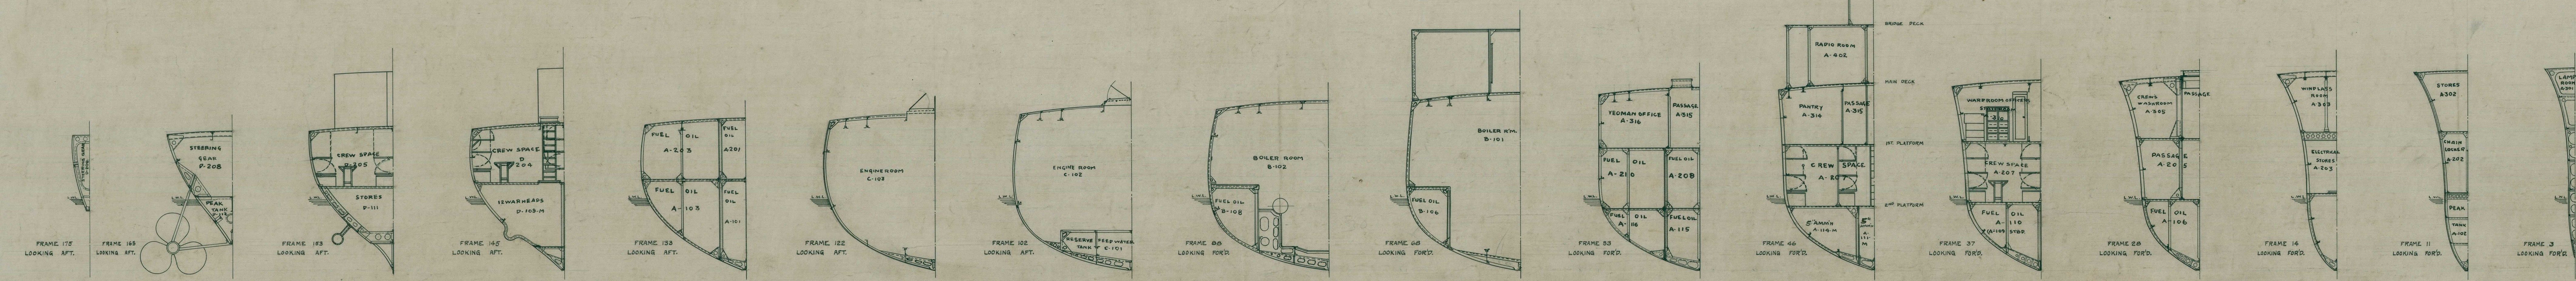

CROSS SECTIONS

SCALE $\frac{1}{8}$" = 1 FOOT.

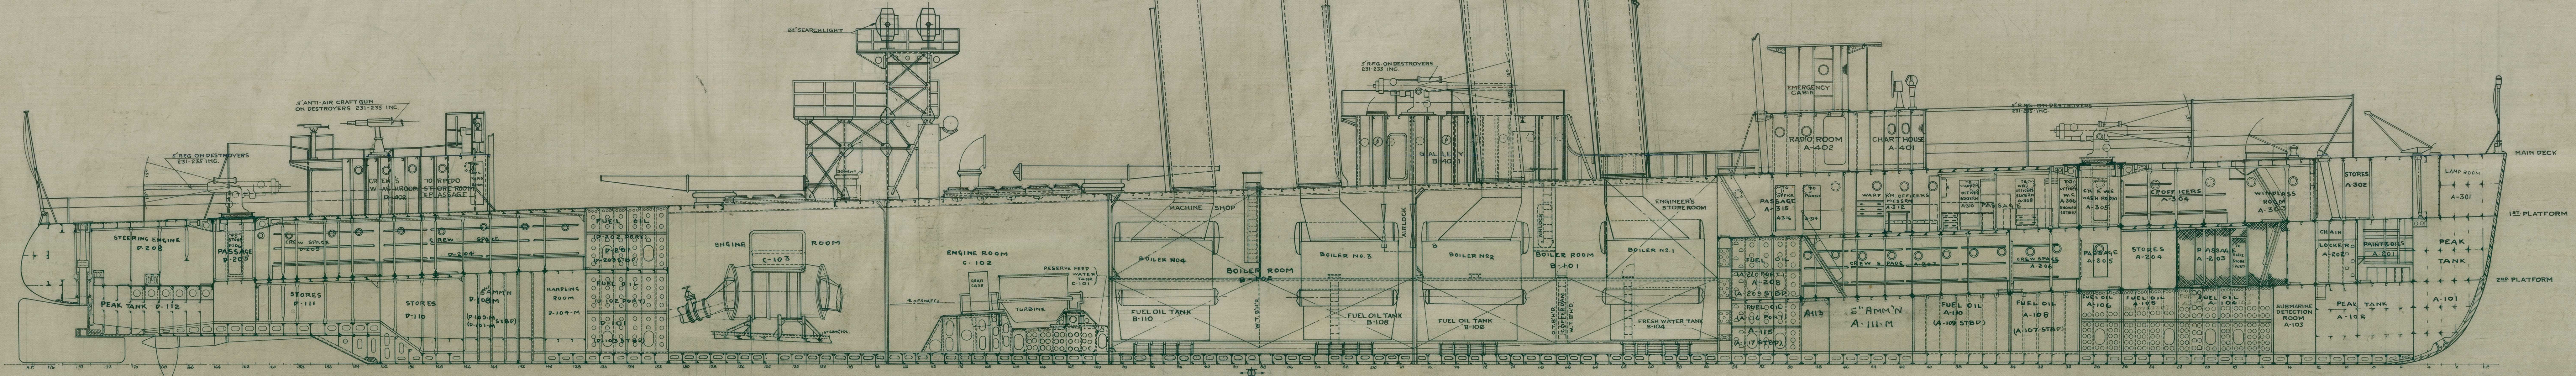

INBOARD PROFILE

SCALE $\frac{1}{8}$" = 1 FOOT

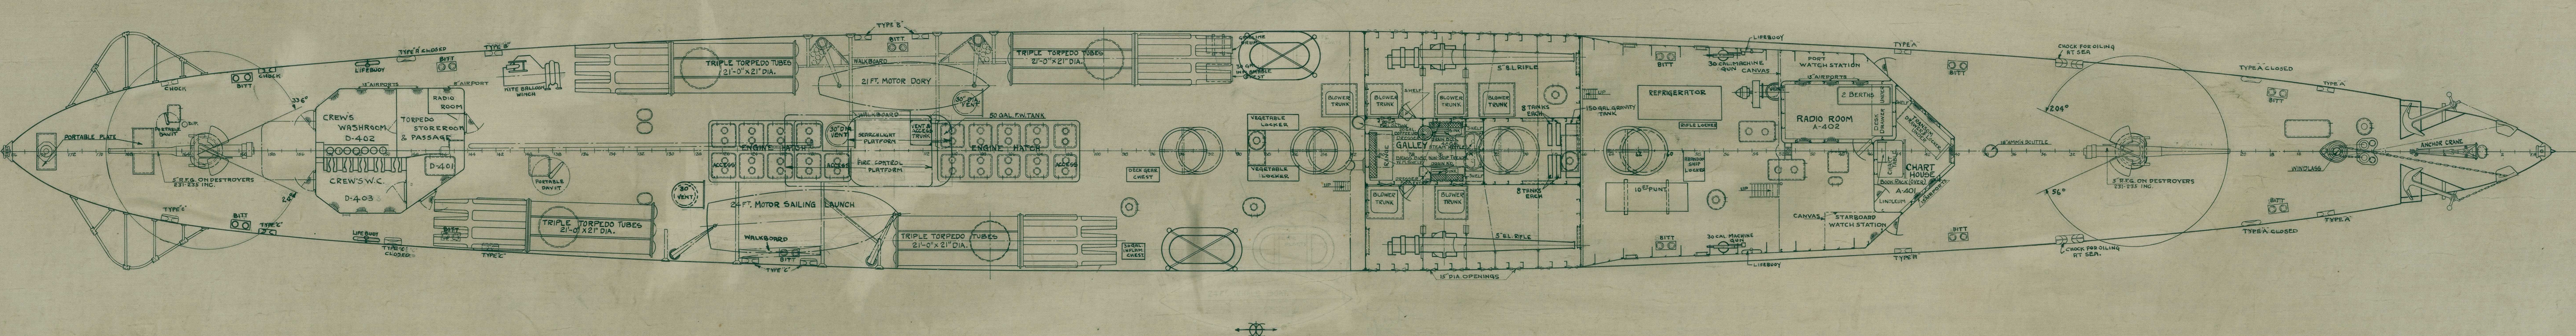

MAIN DECK

SCALE $\frac{1}{8}$" = 1 FOOT.

72056

DESTROYERS NO'S 231 TO 235 INCL.

FINISHED PLAN 42-A

BOOKLET PLAN 4

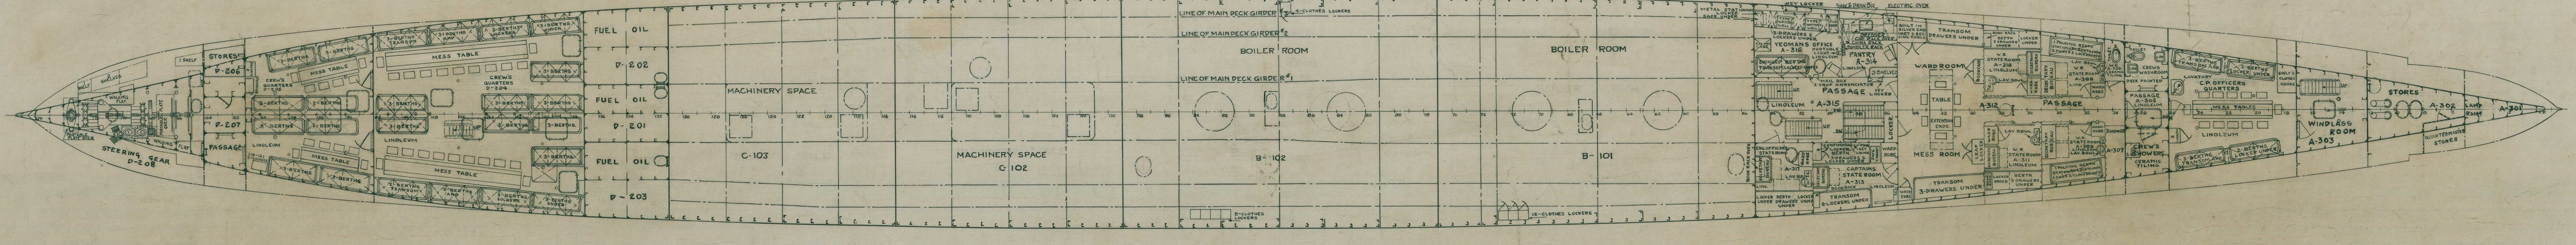

FIRST PLATFORM
SCALE $\frac{1}{8}$" = 1 FOOT

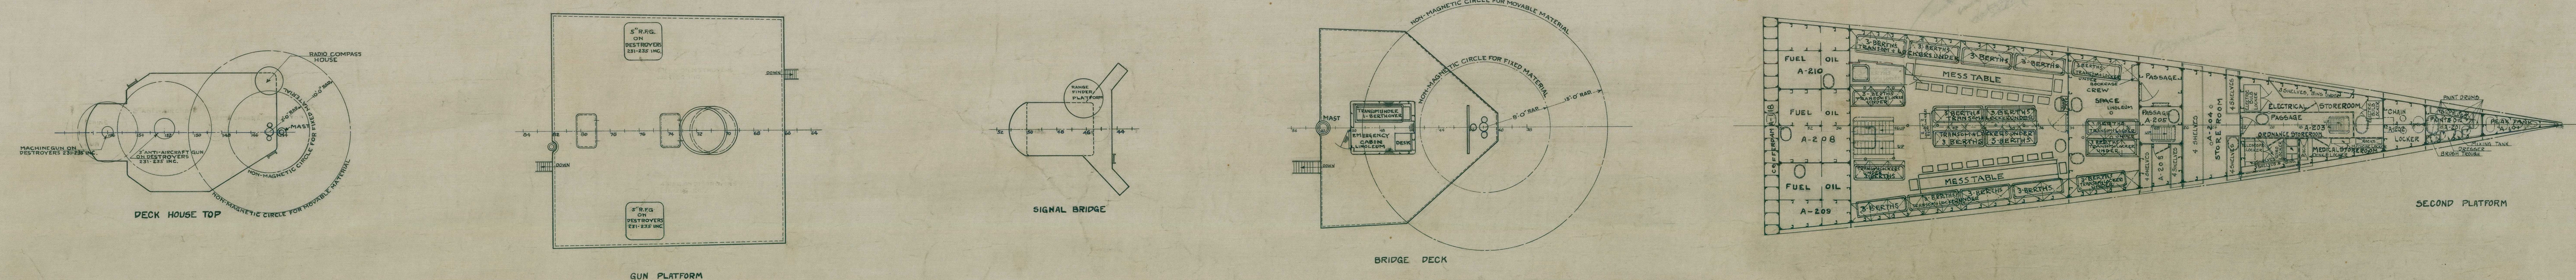

SECOND PLATFORM, BRIDGE DECK,
SIGNAL BRIDGE, GUN PLATFORM,
& DECK HOUSE TOP
SCALE $\frac{1}{8}$" = 1 FOOT

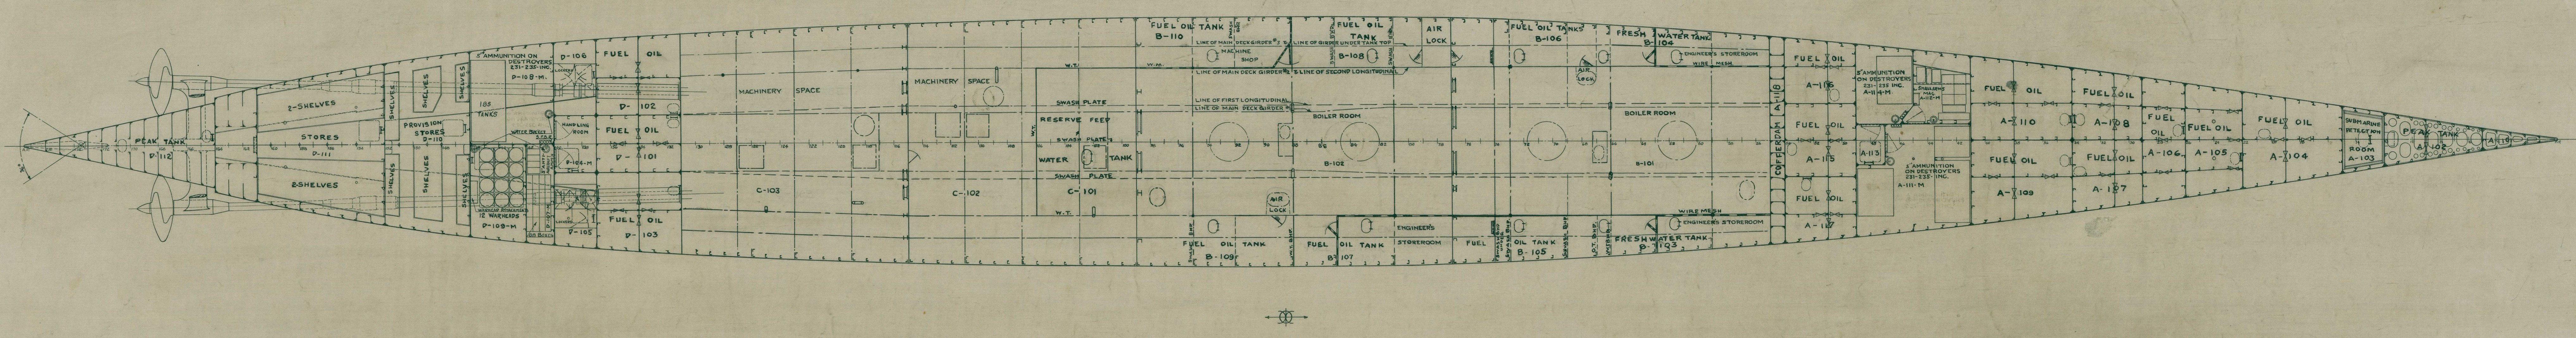

HOLD
SCALE $\frac{1}{8}$" = 1 FOOT

72056
DESTROYERS # 231 TO 235 INCL.
FINISHED PLAN 42-A
BOOKLET PLAN 2

BUREAU FILE
NAVY YARD FILE
BUREAU FILE